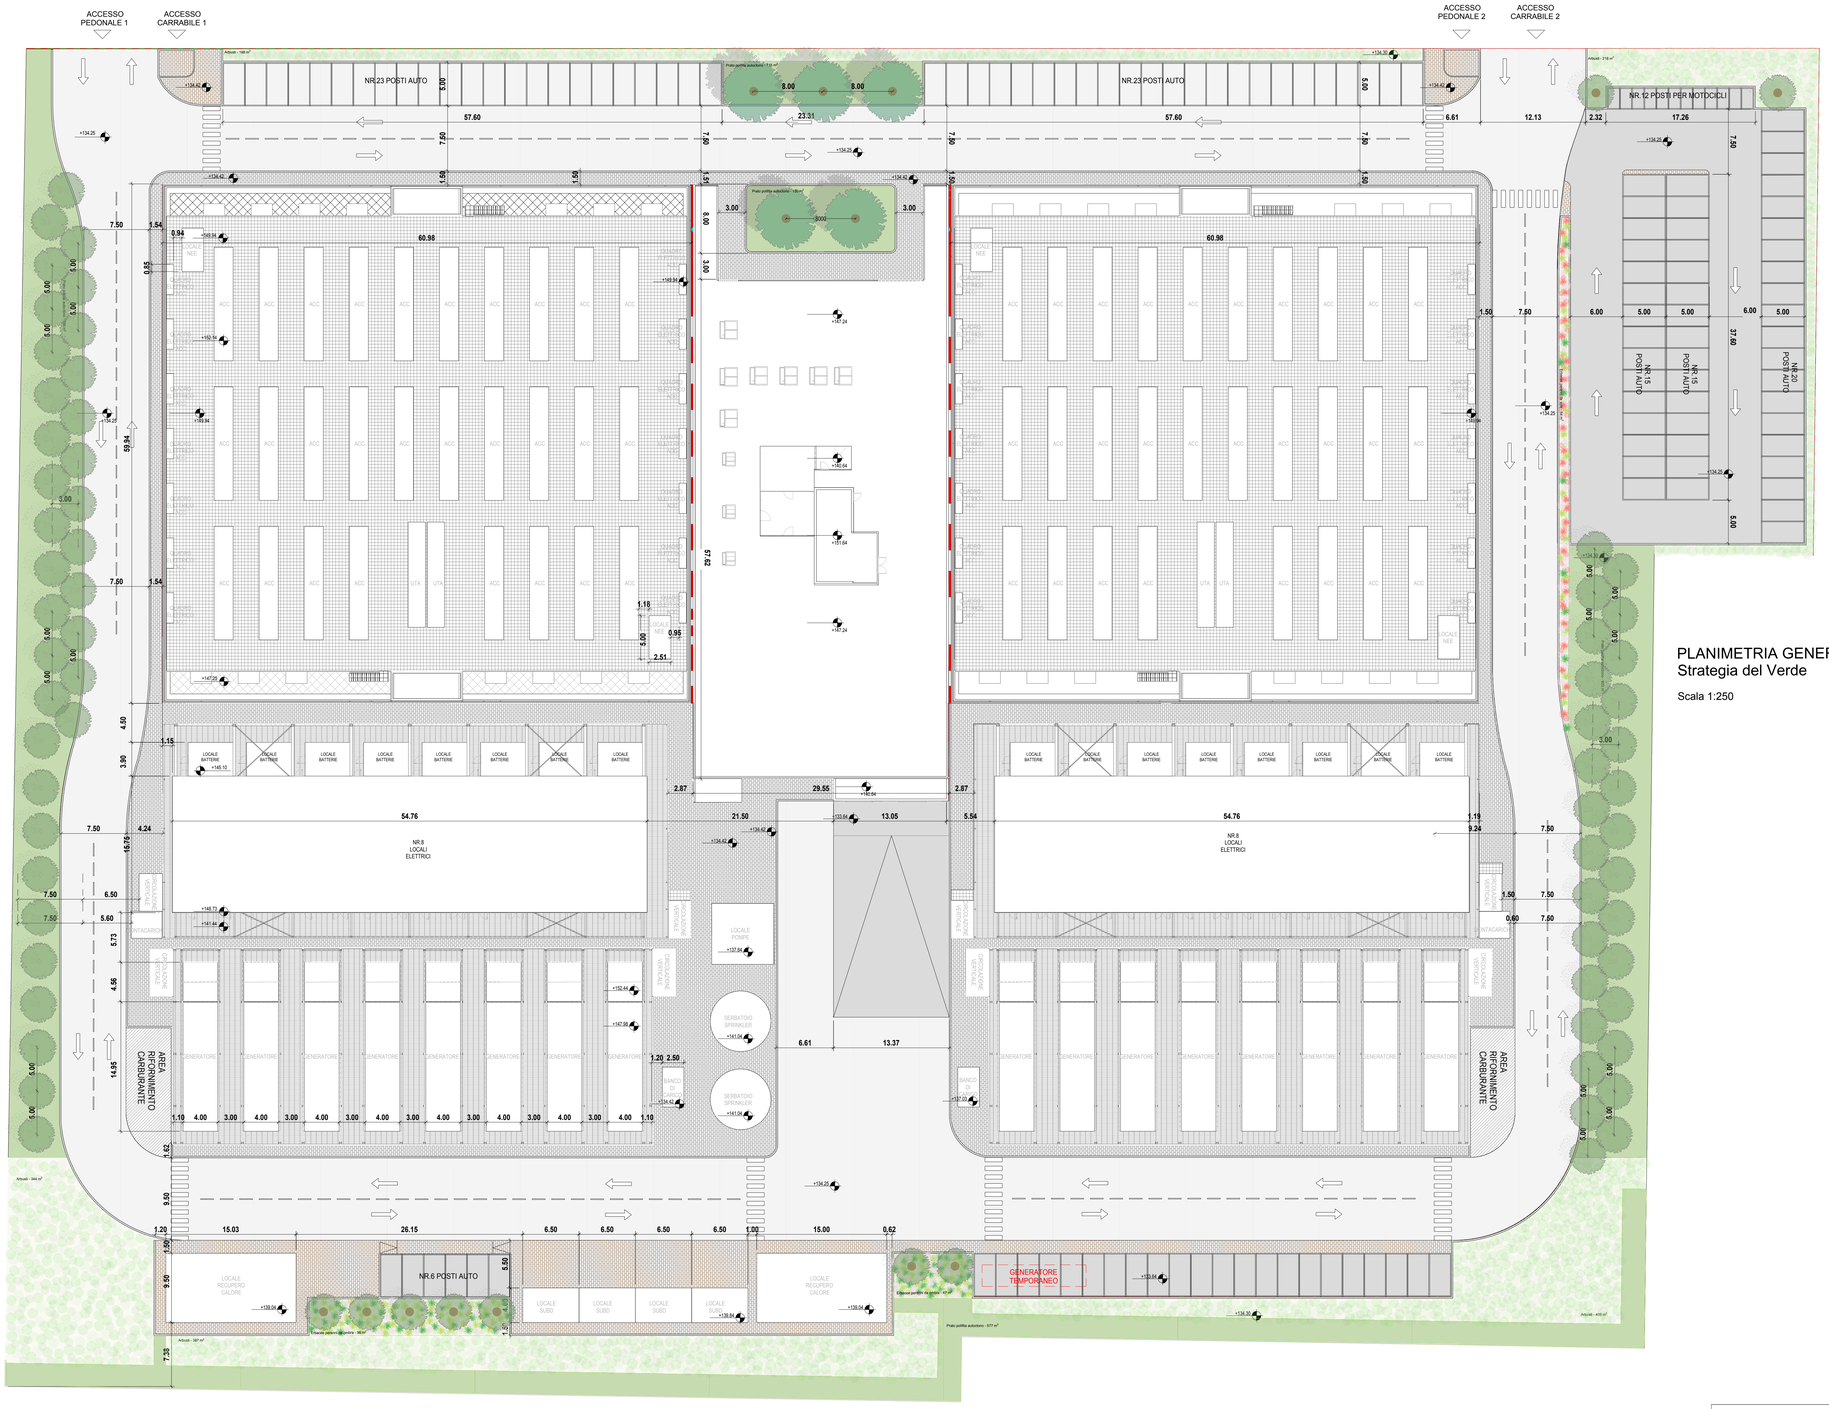

PLANIMETRIA GENERALE
Strategia del Verde

Scala 1:250

SPECIE ERBACEE PERENNI DA SOLE

SPECIE ERBACEE PERENNI DA OMBRA

KEY PLAN
Navigatore

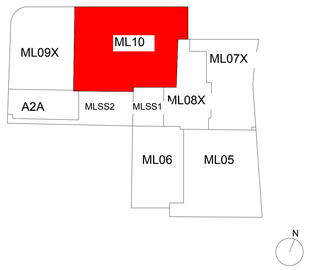

GC shall install the MEP services ensuring a free area for the potential future installation of sprinkler heads and to access to the fire detectors on the ceiling.

OWNER:
Proprietario:

EQUINIX

EQUINIX HYPERSCALE 2 (ML10) S.r.l., Castelletto
20019, Metropolitan City of Milan, Milan 20019, Italy

DO NOT SCALE FROM THIS DRAWING. ALL DIMENSIONS / INFORMATION CONTAINED IN THIS DRAWING IS FOR GUIDANCE AND THE RESPONSIBILITY OF THE CONSULTANT / CONTRACTOR TO CONFIRM, PERFORM ANY CALCULATIONS AND FIELD VERIFY CONDITIONS ON SITE PRIOR TO COMMENCEMENT OF ANY WORK OR THE PRODUCTION OF ANY SHOP DRAWINGS. ALL DISCREPANCIES TO BE REPORTED TO THE DRAWINGS CONTENT ORIGINATOR. THIS DRAWING IS TO BE READ IN CONJUNCTION WITH ALL RELATED CONSULTANT S / CONTRACTOR DRAWINGS AND ANY OTHER RELEVANT INFORMATION.

Non scalare da questo elaborato. Tutte le dimensioni/informazioni contenute in questo elaborato sono di carattere indicativo ed è responsabilità del consulente/appaltatore confermare, eseguire qualsiasi calcolo e verificare in cantiere le condizioni prima dell'inizio di qualsiasi lavoro o della produzione di qualsiasi elaborato costruttivo. Tutte le discrepanze devono essere segnalate all'autore degli elaborati. Questo elaborato deve essere letto insieme a tutti i documenti correlati del consulente/appaltatore e a qualsiasi altra informazione pertinente.

CONTENT ORIGINATOR:
Autore:

ERM

Specie arboree di 1ª grandezza
(sesto d'impianto: 6 m tra gli esemplari)
- N°5

Tilia cordata

Specie arboree di 2ª grandezza
(sesto d'impianto: vedi la planimetria)
- N°73

Carpinus betulus - N°66
Fraxinus ornus - N°7

Specie arbustive
(198m² + 218 m² + 405 m² + 344 m² + 387 m² = 1552 m²
(sesto d'impianto 1 pl/m²)

Crataegus monogyna - N°82
Euonymus europaeus - N°82
Crataegus laevigata - N°82
Frangula alnus - N°82
Ligustrum vulgare - N°82
Malus sylvestris - N°82
Mespilus germanica - N°82
Corylus avellana - N°82
Prunus padus - N°82
Viburnum opulus - N°82
Prunus spinosa - N°82
Salix purpurea - N°82
Salix elegantes - N°82
Salix cinerea - N°81
Salix caprea - N°81
Sambucus nigra - N°81
Cornus sanguinea - N°81
Rhamnus cathaticus - N°81
Viburnum lantana - N°81

Erbacee prenni da sole
(sesto d'impianto: 9 pl/m²)
- 64 m²

Erbacee prenni da ombra
(sesto d'impianto: 9 pl/m²)
98 m² + 47 m² = 145 m²

Prato polifita autoctono
(115 m² + 130 m² + 603 m² + 786 m² + 577 m² = 2211 m²)

R02	31-07-2026	2 – Concept Design	DVA	LVS	LVR
REV	DATE	PURPOSE OF ISSUE	DWN	CHK	APP
REV	DATA	Finalita' della consegna	CREA	REV	APR

PROJECT:
Progetto:

ML10x

Via Marisa Bellisario s.n.c.
Settimo Milanese, 20019
MILANO (Italia)

STATUS: S2

DRAWING TITLE:
Titolo Elaborato:
Progetto "Data Center ML10x nel Comune di Settimo Milanese (già ML10 e ML11)"

Strategia del verde

PROJECT NUMBER:
Numero Progetto:
ML 10x

SHEET NUMBER:
Numero Elaborato:
A - 18

SCALE:
Scala:
Come indicato

PAPER SIZE:
Formato:
A0

DATE:
Data:
Settembre 2026

PURPOSE OF ISSUE:
Finalità della consegna:
2 - Concept Design

REVISION:
Revisione:
R02

DOCUMENT REFERENCE:
Documento di riferimento:
Allegato 18 - Strategia del Verde

© Equinix Hyperscale 2 (ML10) S.r.l.